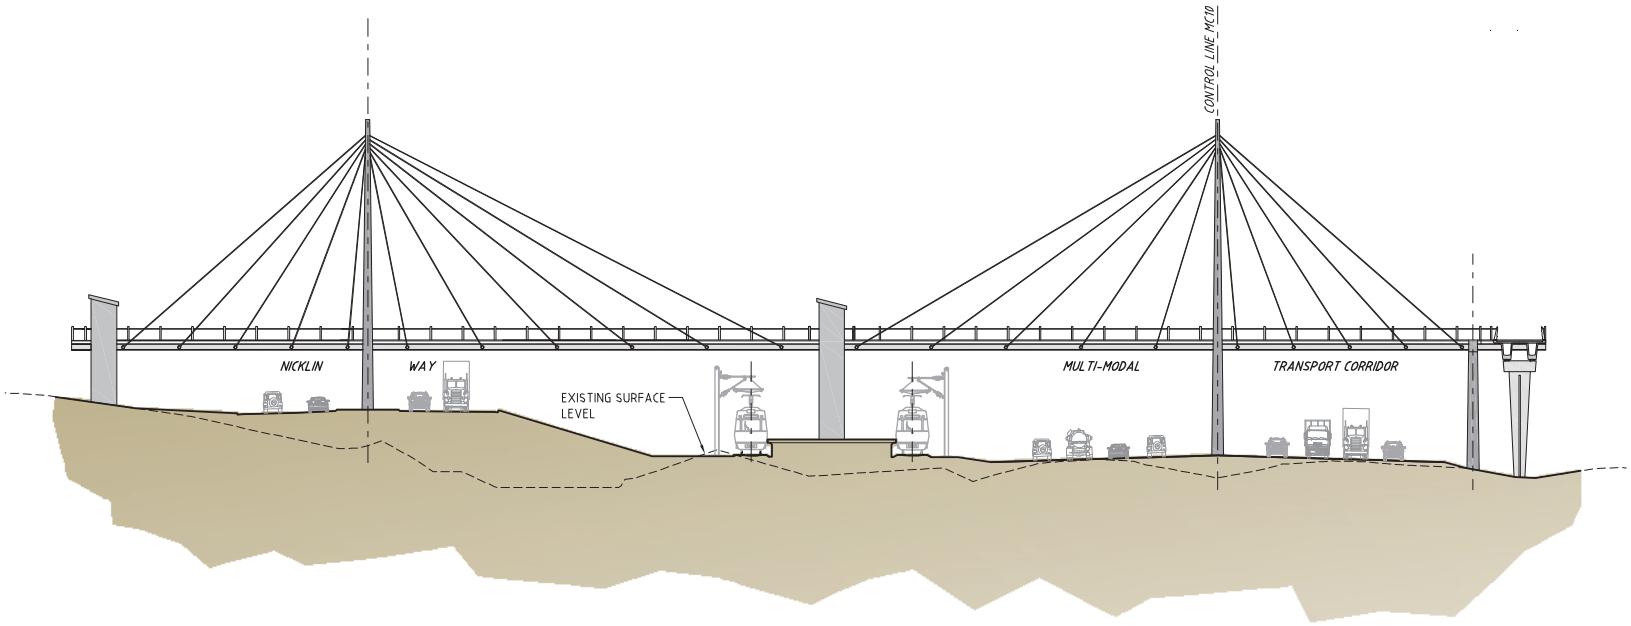

ELEVATION
INTERCHANGE OVERPASS
BRIDGE OPTION 3H7
SCALE A

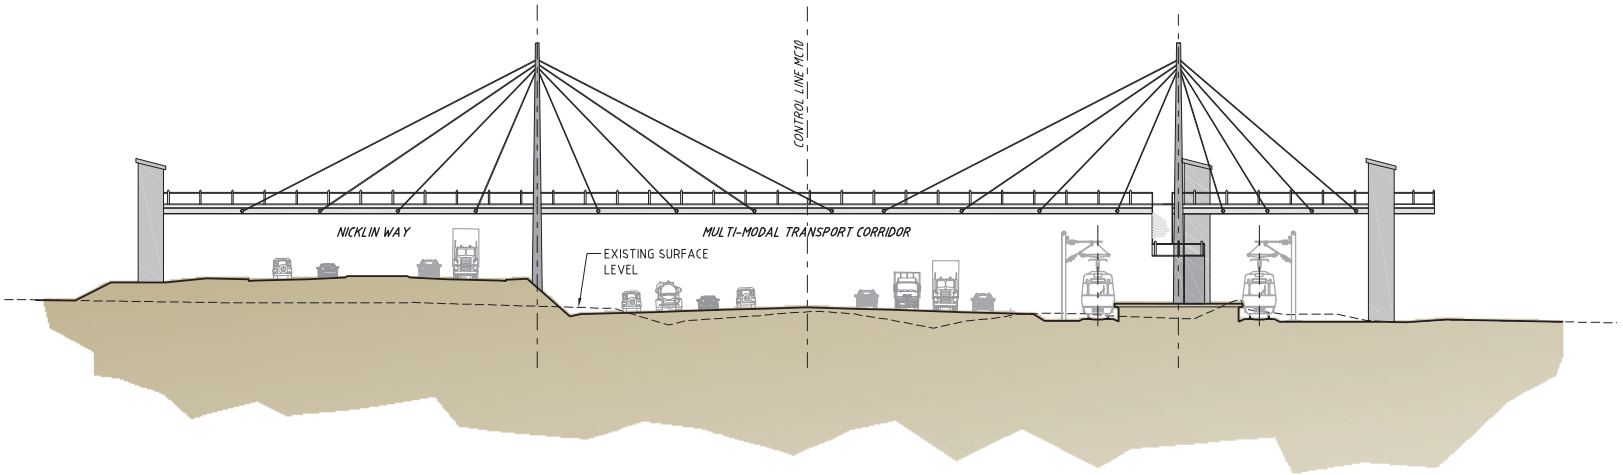

ELEVATION
INTERCHANGE OVERPASS
BRIDGE OPTION 3H11
SCALE A

SKM
Sinclair Knight Merz Pty Ltd
A.C.N. 001 024 095
369 Ann Street
Brisbane QLD 4000 Australia
Telephone (07) 3244 7100
Facsimile (07) 3244 7300
SKM PROJECT No
QI99707

DATE: 10/1/2008 2:44 PM LOGIN NAME: DAVIS, SIMON (SKM)
LOCATION: i:\QINF\Projects\QI99707\Deliverables\Drawings\Struc\Dwg\Option Analysis\Section 3\QI99707-Section3 Pedestrian Over Bridge.dwg

Revisions	Certified	Date	Microfiled
A Original issue			

Associated job nos

Auxiliary drawing nos

(Office use only)

Dimensions in metres except where shown otherwise.
Culvert sizes in millimetres.

Scales
SCALE A 1:100 AT A1 0 2 4 6m

Survey books

Through chainage from

MAROOCHY SHIRE
CALOUNDRA – MOOLOOLABA ROAD
CTL CHGE

Reference Points					Survey	Bdys	Drawn	Design	Examined	Certified	Approved
Preceding RPC	Dist. to start of job (km)	From start to end of job	From end to following RPC	Following RPC	QDMR Ckd QDMR	QDMR Ckd QDMR	JDB Ckd	DJL Ckd		RPEQ	See Cover Sheets for DD(NC–H) Approval / /

Queensland Government
Department of Main Roads

JOB No.

Contract No.

No. of drgs

Drawing No.
A

CAD REF: