


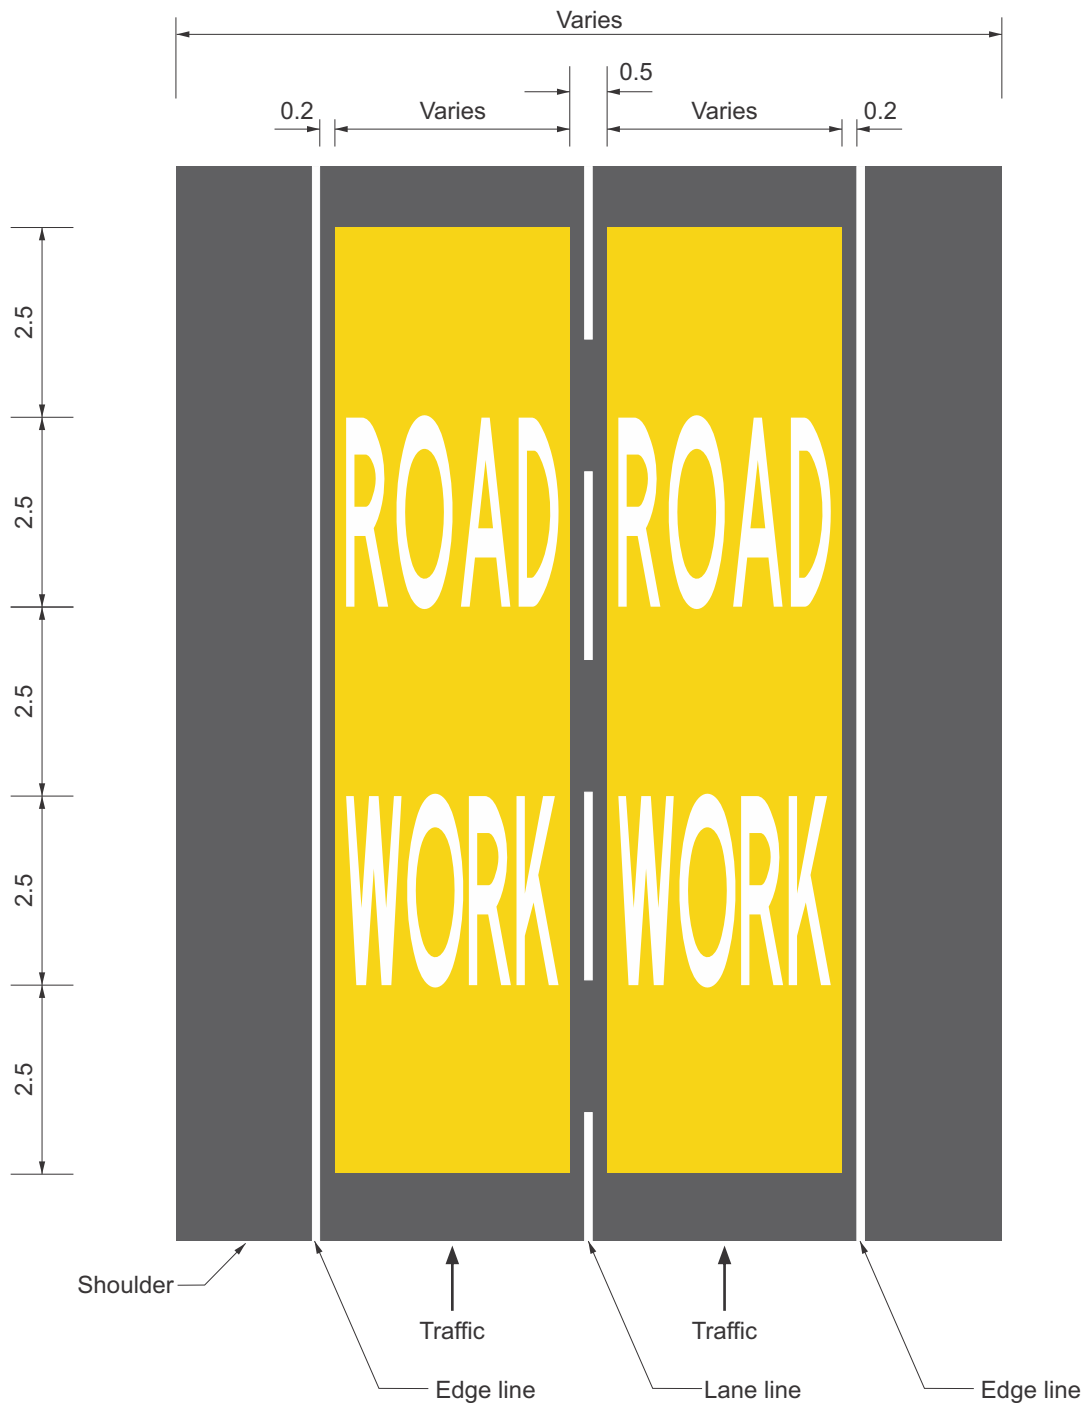

Colour Legend

- Yellow Y11 Canary or Y14 Golden Yellow
- White N14

Notes:

1. This pavement patch is approved for trial use on the Coomera Connector Project in South Coast Region only. The marking shall not be installed at any other location.
2. Offset 0.2 m from edge lines and lane lanes.
3. Dimensions and layout are for speed limits $\leq$ 80 km/h.



**Queensland
Government**

ROAD WORK THRESHOLD TREATMENT

Department of Transport and Main Roads
Infrastructure Management & Delivery Division

ISSUED AS OFFICIAL TRAFFIC SIGN



PRINCIPAL ENGINEER
(Traffic Engineering Practice)

02/09/26
Date

TR1002

Designed
RH 11/25

Checked
RS 09/26

Scale
Not to Scale

A B